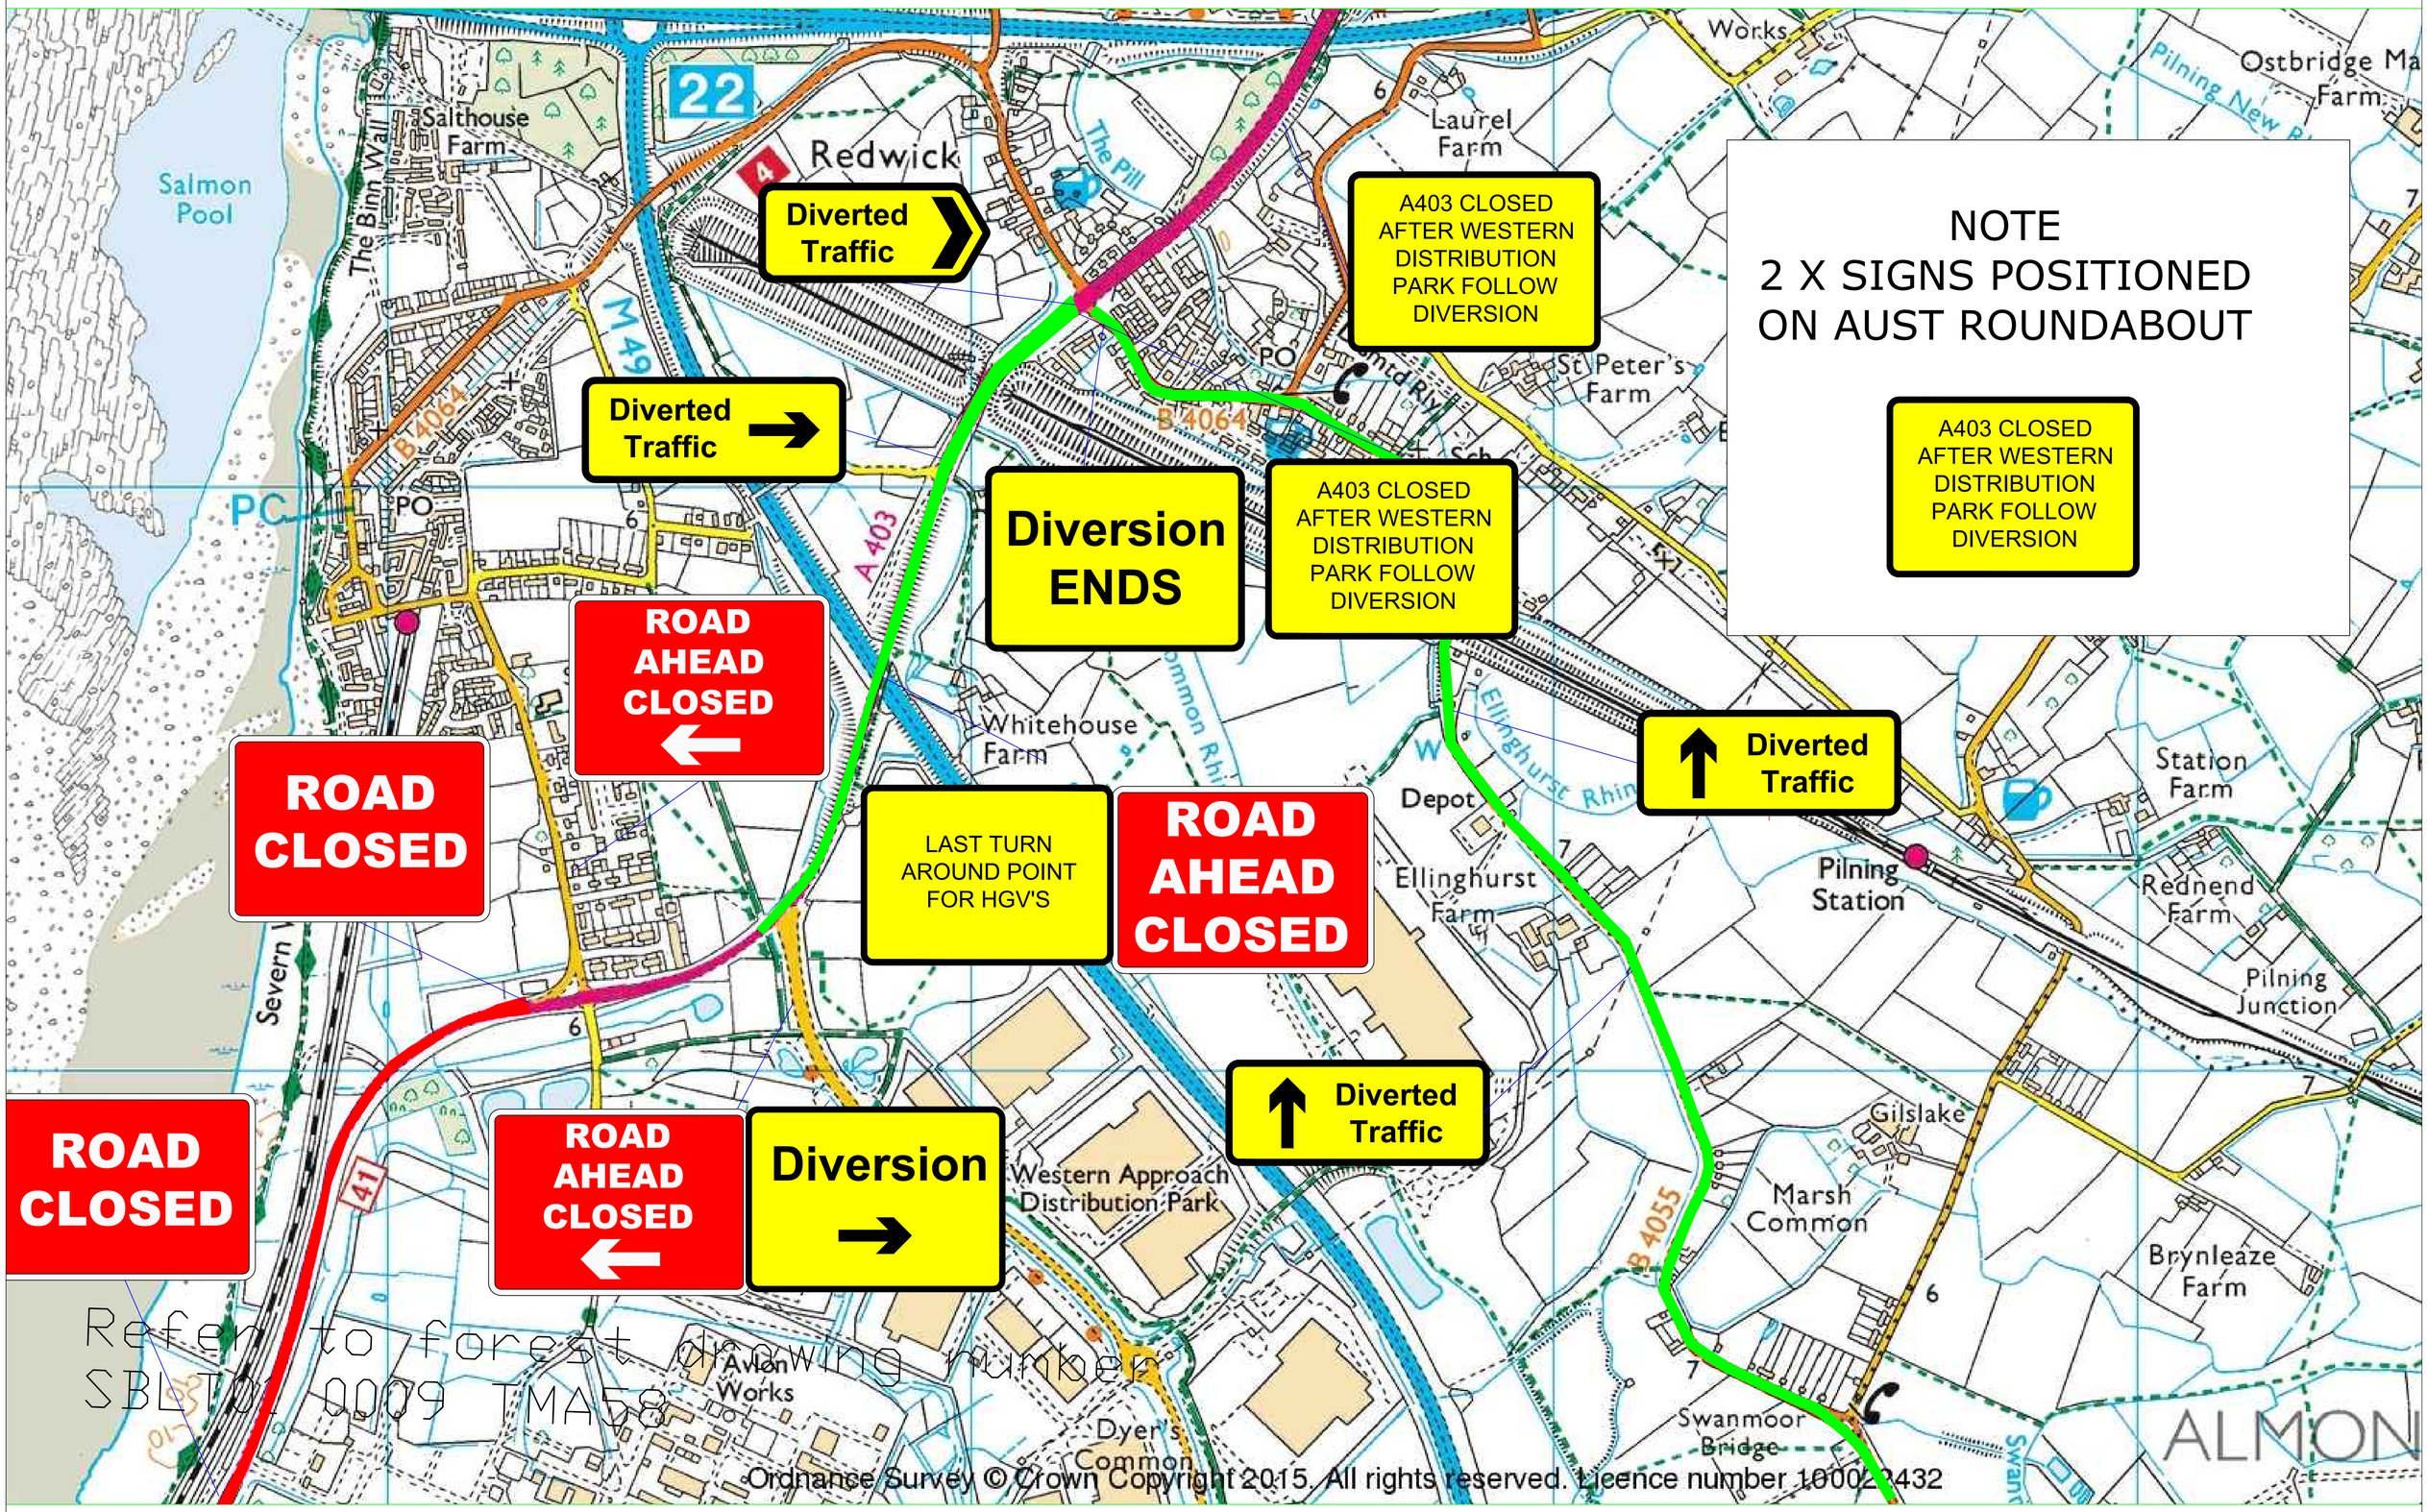

Drn:	NH	forest	Forest Traffic Signals Ltd, 25a Mina Road, Bristol. BS2 9TA Tel: 01179 412 136 Fax: 01179 414 492	Rev.	Drn.	Chk.	App.	Description	Date.	Client: Tarmac	Project: A403 Coast Road
Chk:	.										
App:											
Date:	15/06/2015										

Office copy | Issued to site | Issued to client

Drawing: Traffic management arrangement for DIVERSION

Drawing no: SBLT01 0009TMA59

Revision:

Scale: NTS